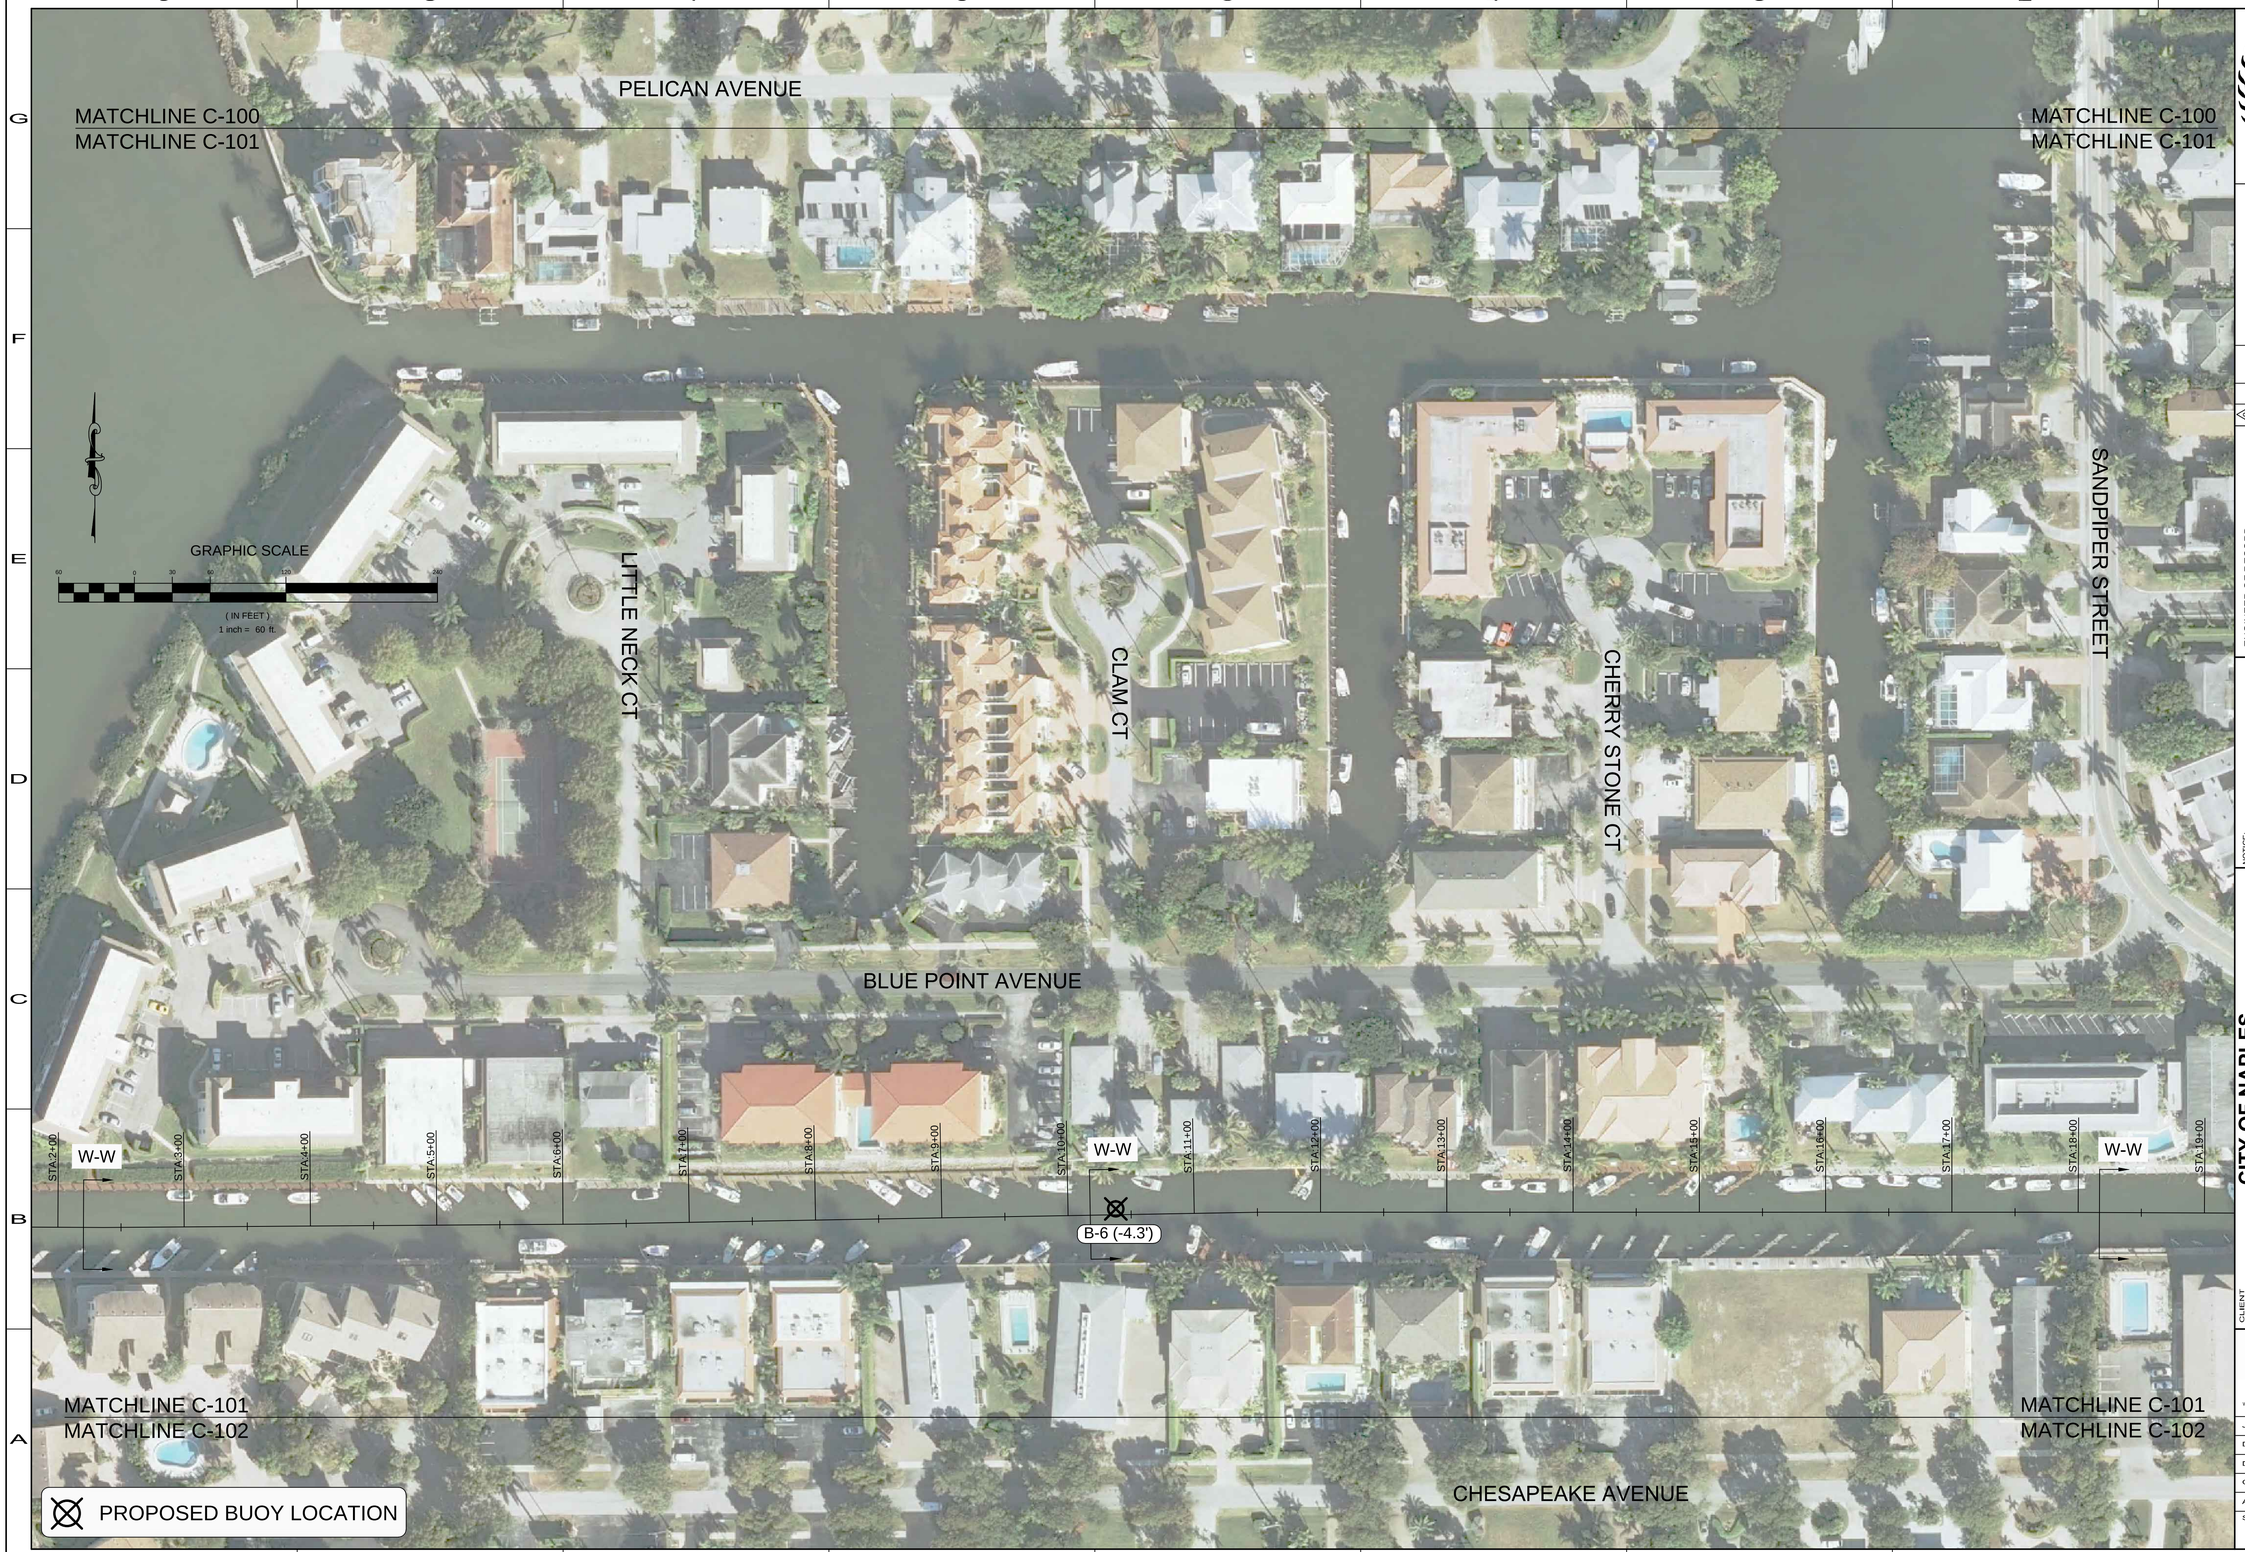

CITY OF NAPLES FLORIDA ON THE GULF

REV	DATE	DESCRIPTION
0		ORIGINAL ISSUED DATE :

ENGINEER OF RECORD:
BRYAN D. FLYNN - FLORIDA P.E. #70856

DATE:

NOTICE:
THE INFORMATION IN THIS DOCUMENT WAS PREPARED BY ATKINS FOR USE ON THE SPECIFIC PROJECT DESCRIBED HEREIN. ALTERATIONS TO THIS DOCUMENT MADE BY OTHERS, OR ON OTHER PROJECTS, SHALL BE AT THE USER'S SOLE RISK AND WITHOUT LIABILITY OR LEGAL EXPOSURE TO ATKINS. CHANGES OR ALTERATIONS TO THIS DOCUMENT WILL NOT BE MADE BY ATKINS UNLESS REQUESTED IN WRITING BY THE POSSESSOR OF THE DOCUMENT AND WITH APPROPRIATE COMPENSATION TO ATKINS. ATKINS MAKES NO WARRANTIES, EXPRESS OR IMPLIED, AS TO THE DOCUMENT'S FITNESS FOR PURPOSE OR SUITABILITY FOR OTHER PROJECTS. IN ADDITION, ATKINS MAKES NO WARRANTIES AS TO THE ACCURACY OR COMPLETENESS OF THE INFORMATION CONTAINED IN THIS DOCUMENT WHERE THIS DOCUMENT IS SUPPLIED BY A THIRD PARTY. ANY RELIANCE ON THE INFORMATION CONTAINED IN THIS DOCUMENT WILL BE MADE BY OTHERS AT THEIR OWN RISK. ATKINS ACCEPTS NO DUTY OF CARE, NEITHER CONTRACTUAL NOR TORTIOUS, TO ANY OTHER PARTY WHO MAY MAKE USE OF THE DOCUMENT FOR ANY PURPOSE. ATKINS ACCEPTS NO LIABILITY FOR ANY LOSS OR DAMAGE SUFFERED BY ANY OTHER PARTY USING, RELYING UPON OR MAKING DECISIONS BASED ON INFORMATION CONTAINED IN THIS DOCUMENT. ANY PERSON USING INFORMATION CONTAINED IN THIS DOCUMENT DOES SO AT HIS OR HER OWN RISK AND SHALL INDEMNIFY ATKINS FOR ANY LOSS OR DAMAGE ARISING FROM SUCH USE. IF YOU HAVE ANY QUESTIONS REGARDING THE USE OF THIS DOCUMENT, PLEASE CONTACT ATKINS.
TO ASSURE THE ACCURACY OF THE INFORMATION, ALL DRAWINGS SHOULD BE OBTAINED DIRECTLY FROM ATKINS. TO ENSURE THE ACCURACY OF THE INFORMATION CONTAINED IN THIS DOCUMENT, THE ORIGINAL HARD COPY SHOULD BE OBTAINED DIRECTLY FROM ATKINS. IF ELECTRONIC FORMATS OF THIS DOCUMENT ARE REQUIRED, THEY SHOULD BE REQUESTED IN WRITING. ATKINS MAKES NO WARRANTIES, EXPRESS OR IMPLIED, AS TO THE COMPATIBILITY OF THE ELECTRONIC FORMATS WITH ANY HARDWARE OR SOFTWARE NOT SPECIFIED BY ATKINS AT THE TIME OF DELIVERY. ANY USE OF THE ELECTRONIC FORMATS IS AT THE RECIPIENT'S OWN RISK. IN ADDITION, ATKINS SHALL HAVE NO LIABILITY FOR ANY ALTERATIONS OR MODIFICATIONS MADE TO THE ELECTRONIC FORMATS AFTER THEY HAVE BEEN TRANSMITTED BY ATKINS. IF ANY DISCREPANCIES ARE FOUND BETWEEN THE ELECTRONIC FORMATS AND THE HARD COPY, THE HARD COPY SHALL GOVERN. ANY ELECTRONIC FORMATS TRANSMITTED BY ATKINS SHALL BE REMOVED FROM ALL COMPUTERS AND STORAGE MEDIA WITHIN 30 DAYS OF DELIVERY UNLESS OTHERWISE AGREED IN WRITING. ANY DOCUMENT TRANSMITTED OR REVIEWED BY COMPUTER CONTAINS OR OTHER ELECTRONIC MARKS.

CLIENT
CITY OF NAPLES
735 8TH STREET SOUTH
NAPLES, FL 34102

PROJECT
EAST NAPLES BAY
BUOY LOCATIONS

TITLE
BUOY LOCATIONS - PLAN VIEW

ATKINS
WWW.ATKINSGLOBAL.COM
4030 WEST BOY SCOUT BLVD
SUITE 700
TAMPA, FL 33607
TEL (813) 415-2275
FAX (813) 639-4080

JOB NO.:	100032809
DRAWN:	MSS
DESIGN:	BDF
CHECKED:	JLP
APPROVED:	BDF
SHEET NO.	C-101

BUOY LOCATION PERMIT DRAWINGS

User Name: sta1685
Drawing Name: M:\Projects\East Naples Bay - 2013 Phase II\DWG\Buoy Drawings 22x34\C-100 (No Color Banding).dwg Aug 27, 2015 - 10:57am