EXHIBIT H

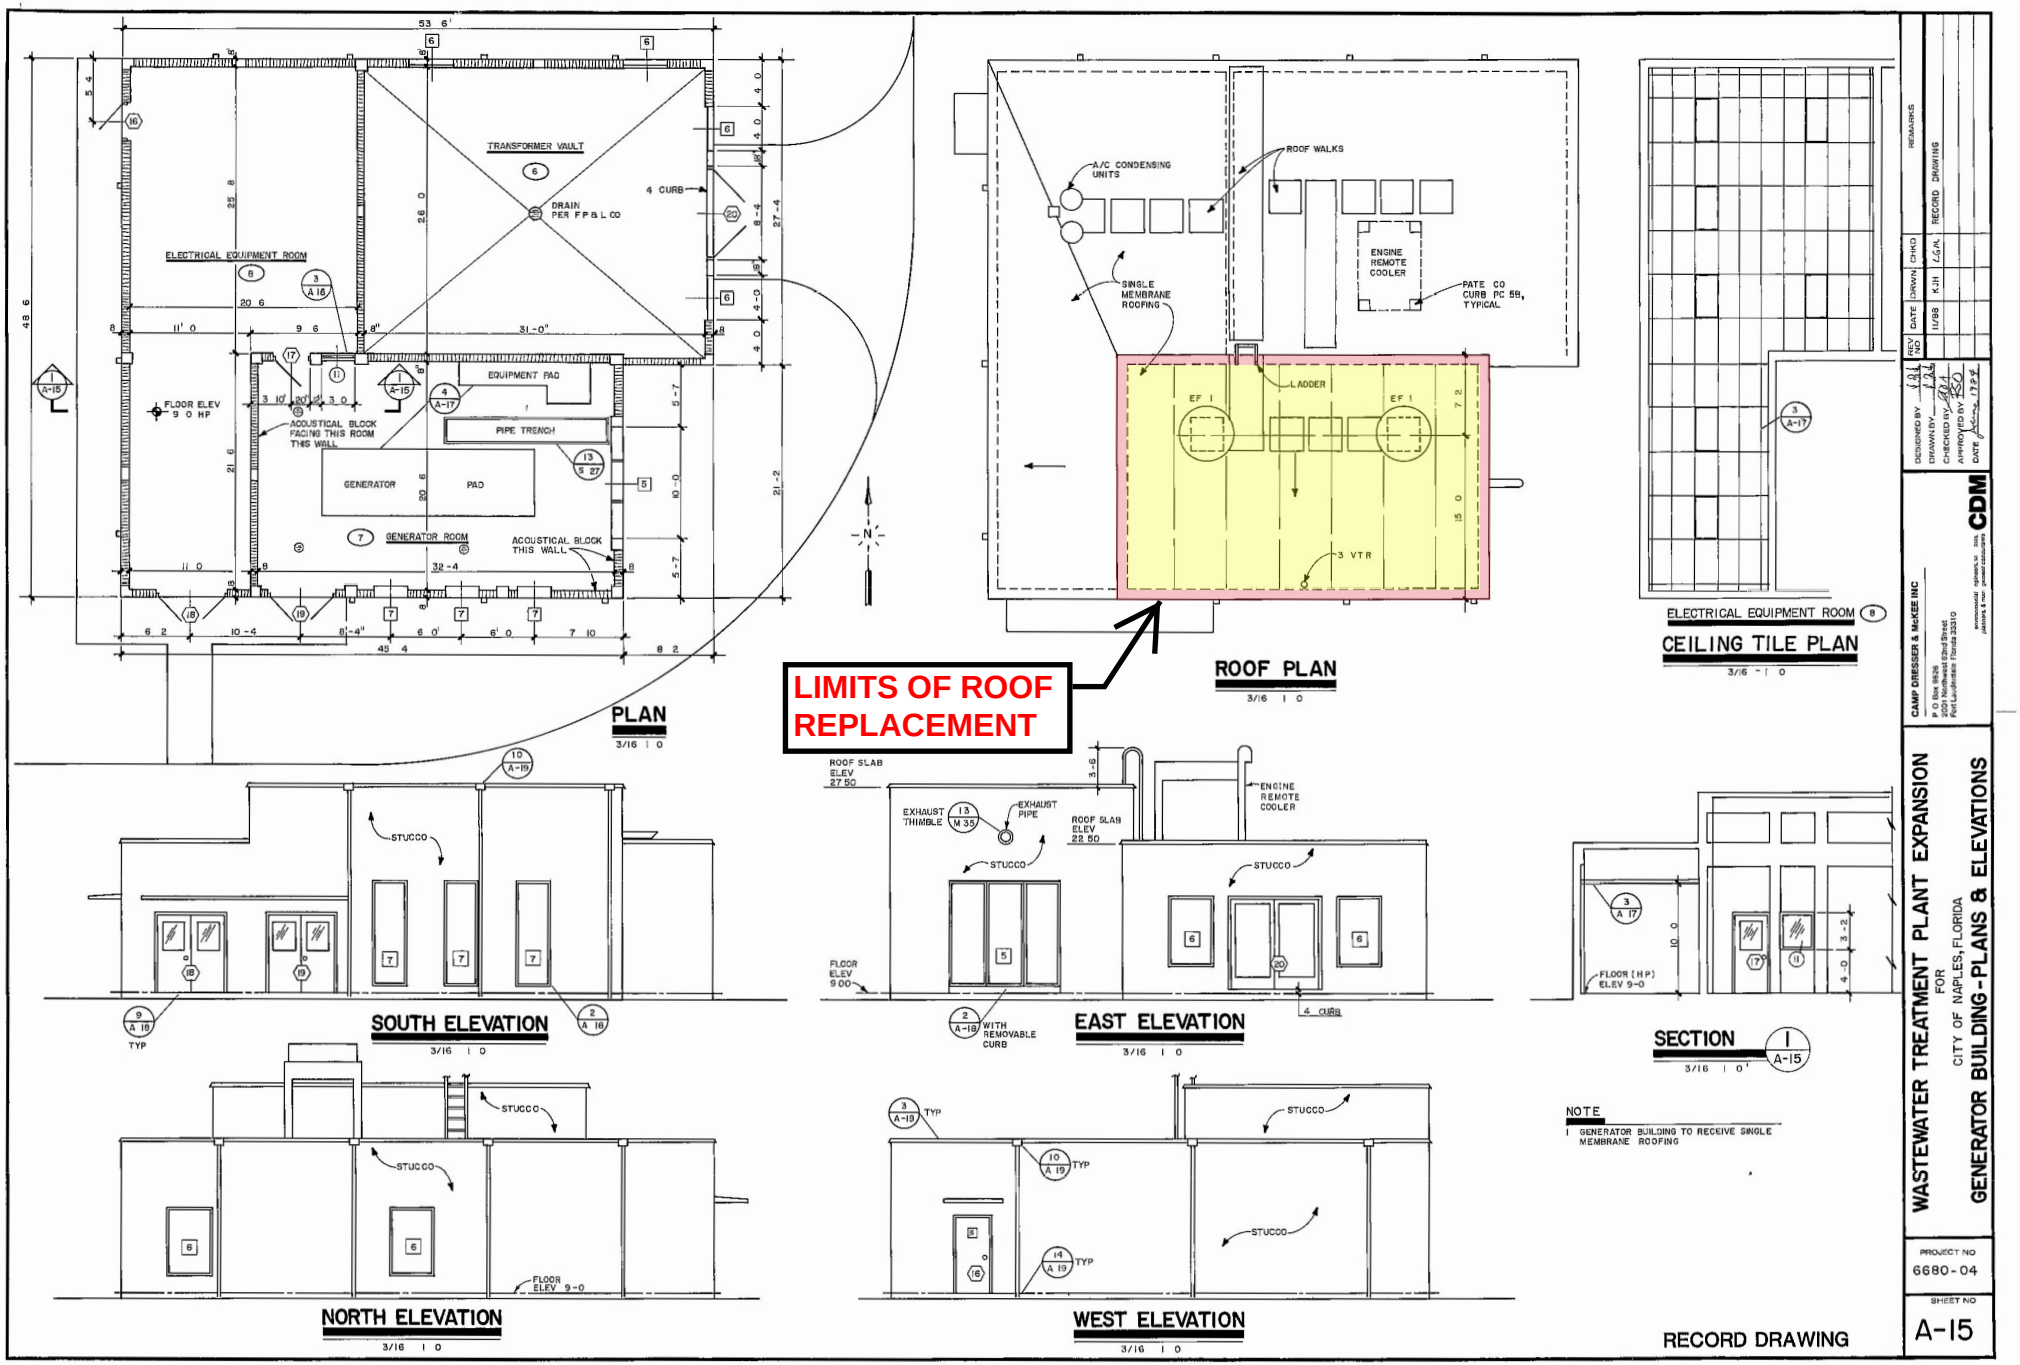

CAMP DRESSER & McKEE INC
P O Box 1429
200 Northeast 62nd Street
Fort Lauderdale Florida 33310

CDM

WASTEWATER TREATMENT PLANT EXPANSION
FOR
CITY OF NAPLES, FLORIDA
GENERATOR BUILDING - PLANS & ELEVATIONS

PROJECT NO
6680-04

SHEET NO
A-15