EXHIBIT A - Location & Dredge Plans

P:\21177.00 naples landing\dredge permitting\CAD\CONSTRUCTION\21177-CONST.dwg, 9/21/2023

STATE OF FLORIDA

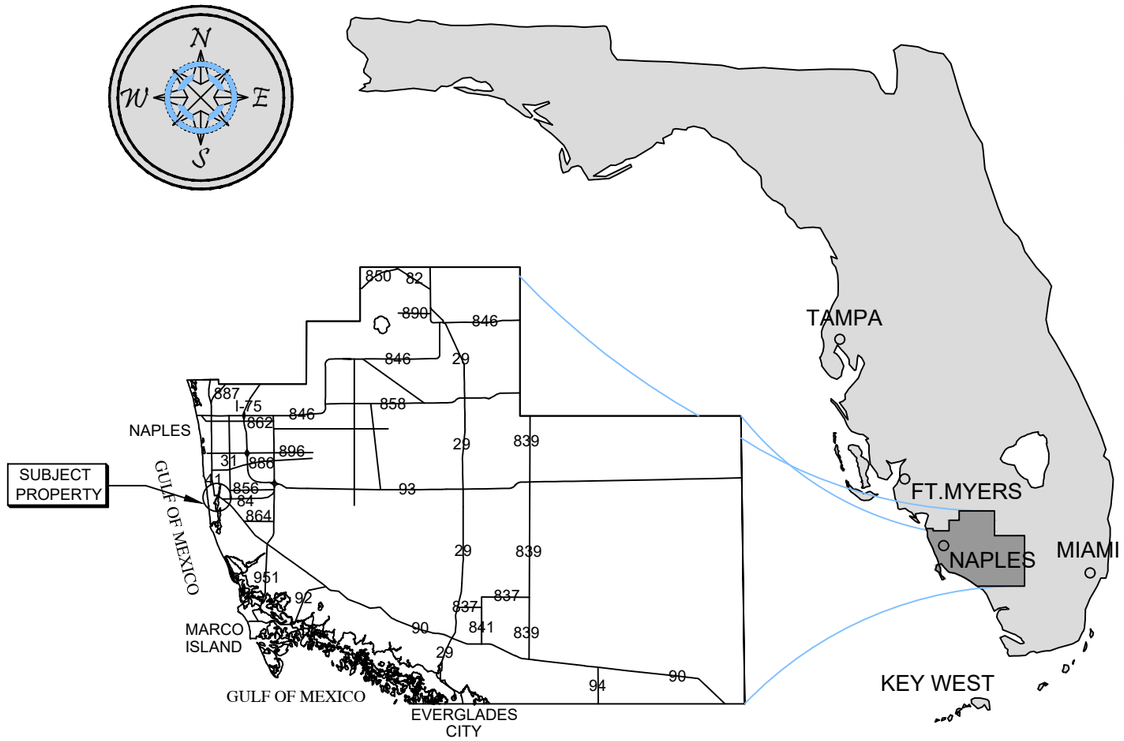

COLLIER COUNTY

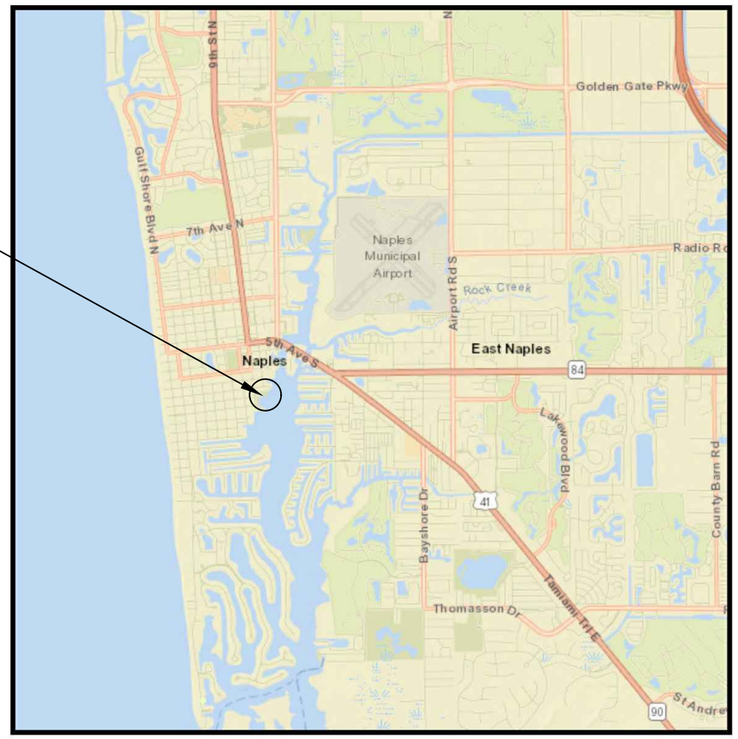

VICINITY MAP

COUNTY AERIAL

NOTES:

<> THESE DRAWINGS ARE INTENDED FOR CONSTRUCTION USE.

SITE ADDRESS:

<> 1101 9TH ST S
NAPLES, FL 34102

<> LATITUDE: N 26.135341
<> LONGITUDE: W -81.792891

DREDGE CONSTRUCTION	
SHEET NO.	SHEET TITLE
G100	LOCATION PAGE
C100	DREDGE PLAN

TODD T. TURRELL
REGISTERED PROFESSIONAL ENGINEER
LICENSE NO. 39659

DATE:September 21, 2023

TODD T. TURRELL STATE OF FLORIDA, PROFESSIONAL ENGINEER, LICENSE NO. 39659. THIS ITEM HAS BEEN ELECTRONICALLY SIGNED AND SEALED BY TODD T. TURRELL, P.E. USING A DIGITAL SIGNATURE. PRINTED COPIES OF THIS DOCUMENT ARE NOT CONSIDERED SIGNED AND SEALED AND THE SIGNATURE MUST BE VERIFIED ON ANY ELECTRONIC COPIES

1101 9TH ST S, NAPLES, FL 34102

NAPLES LANDINGS
LOCATION PAGE

TURRELL, HALL & ASSOCIATES, INC.
Marine & Environmental Consulting
3584 Exchange Ave, Suite B,
Naples, FL 34104-4273
Phone: (239) 643-0166 Fax: (239) 643-6632
email: tuna@thenaples.com
RY NO. 5875

REV'D	REV'D BY	DATE	CHECK'D	CHANGED
01	-	-	-	-
02	-	-	-	-
DRAWN BY	CHECKED BY	PROJECT	DATE	LAYOUT
RMJ	JJ	21177	09-21-23	LOCATION PAGE

REVIEWED BY: TTT
SHEET: G100

EXHIBIT A - Location & Dredge Plans

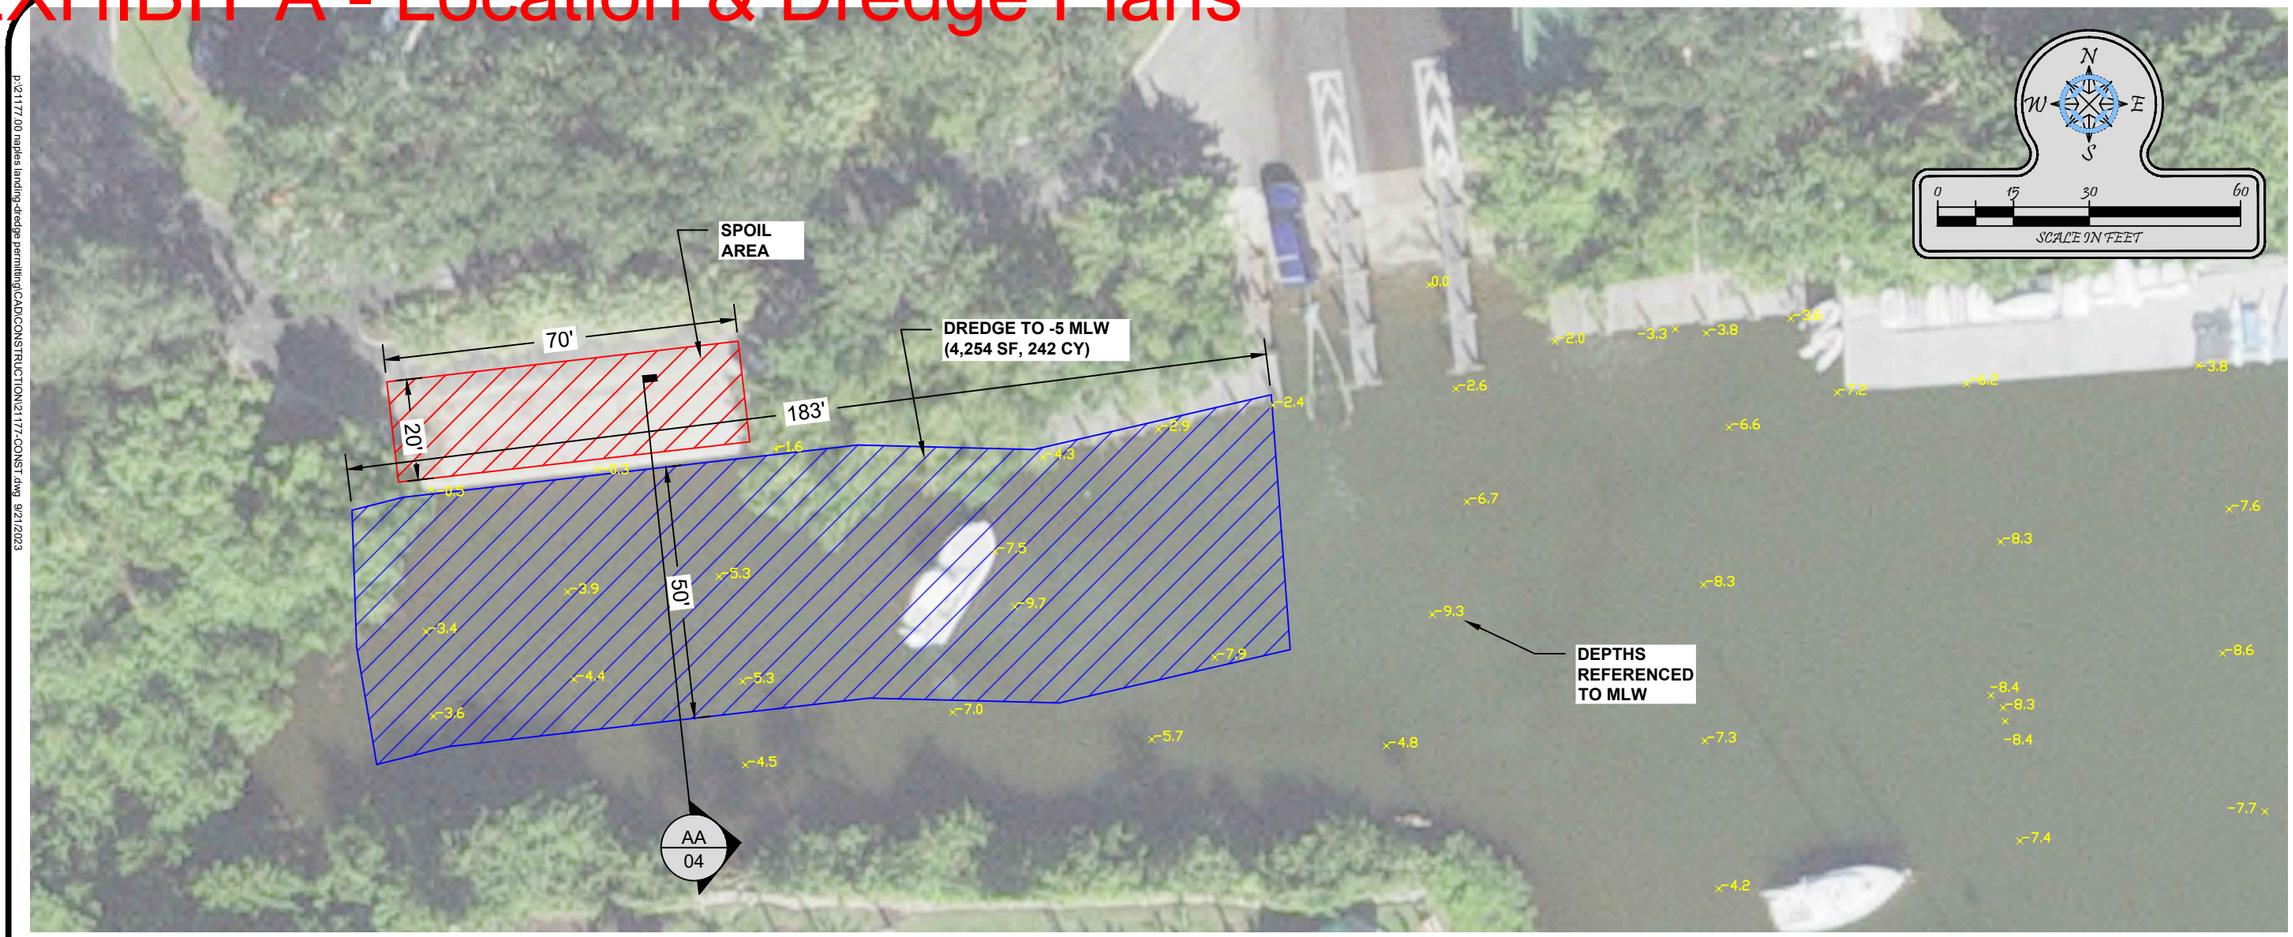

DREDGE PLAN

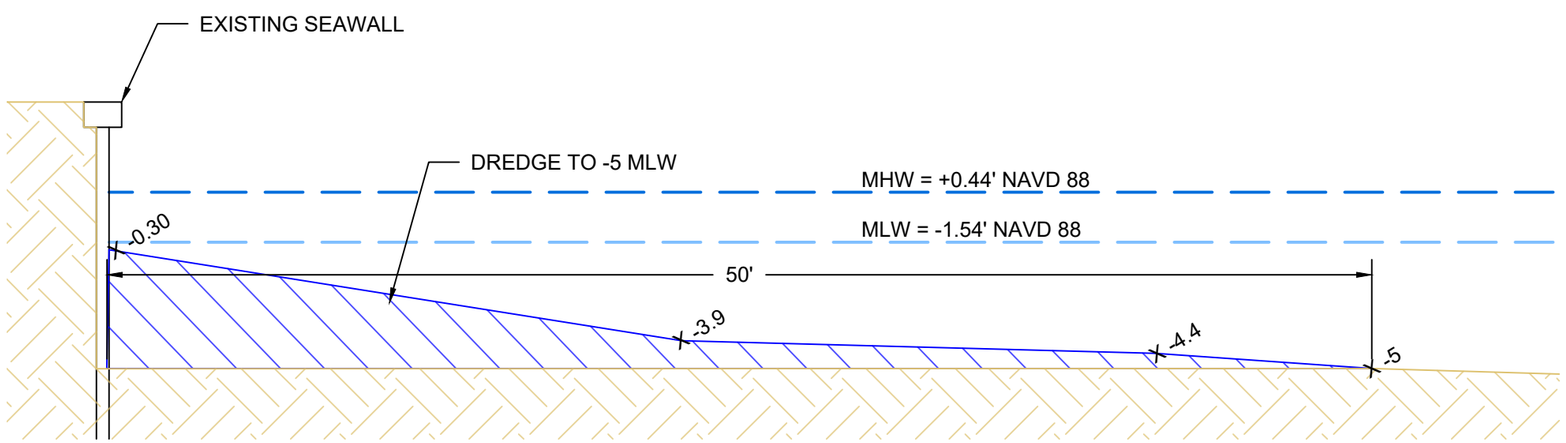

CROSS SECTION AA

SCALE: 1" = 6'

NOTES:

- THESE DRAWINGS ARE FOR CONSTRUCTION PURPOSES ONLY.
- ALL WATER DEPTHS AND DREDGE ELEVATIONS ARE REFERENCED TO MLW
- SURVEY COURTESY OF: **"AGNOLI, BARBER & BRUNDAGE, INC."**
  - SURVEY DATED: **10-5-2021**
- APPLICANT OWNED SHORELINE (APPX LF): **N/A**
- EXISTING OVERWATER STRUCTURE (APPX SF): **N/A**
- WIDTH OF WATERWAY, MHW TO MHW (APPX): **83' & 1439'**
- TIDAL DATUM:
  - MHW (NAVD)= **+0.44'**
  - MLW (NAVD)= **-1.54'**

NAPLES LANDINGS
DREDGE PLAN

TURRELL, HALL & ASSOCIATES, INC.
Marine & Environmental Consulting
3584 Exchange Ave. Suite B,
Naples, Fl. 34104-3732
Phone: (239) 643-0166 Fax: (239) 643-6632
email: tunas@tunasplus.com
FL REG. NO. 3875

REV #	REV BY	DATE:	CHK BY	CHANGED:
01	-	-	-	-
02	-	-	-	-
DRAWN BY:	CHECKED BY:	PROJECT:	DATE:	LAYOUT:
RMJ	JJ	21177	09-21-23	DREDGE PLAN

REVIEWED BY: TTT

SHEET: C100

p:\21177.00 naples landing-dredge permitting\CAD\CONSTRUCTION\21177-CONST.dwg 9/21/2023